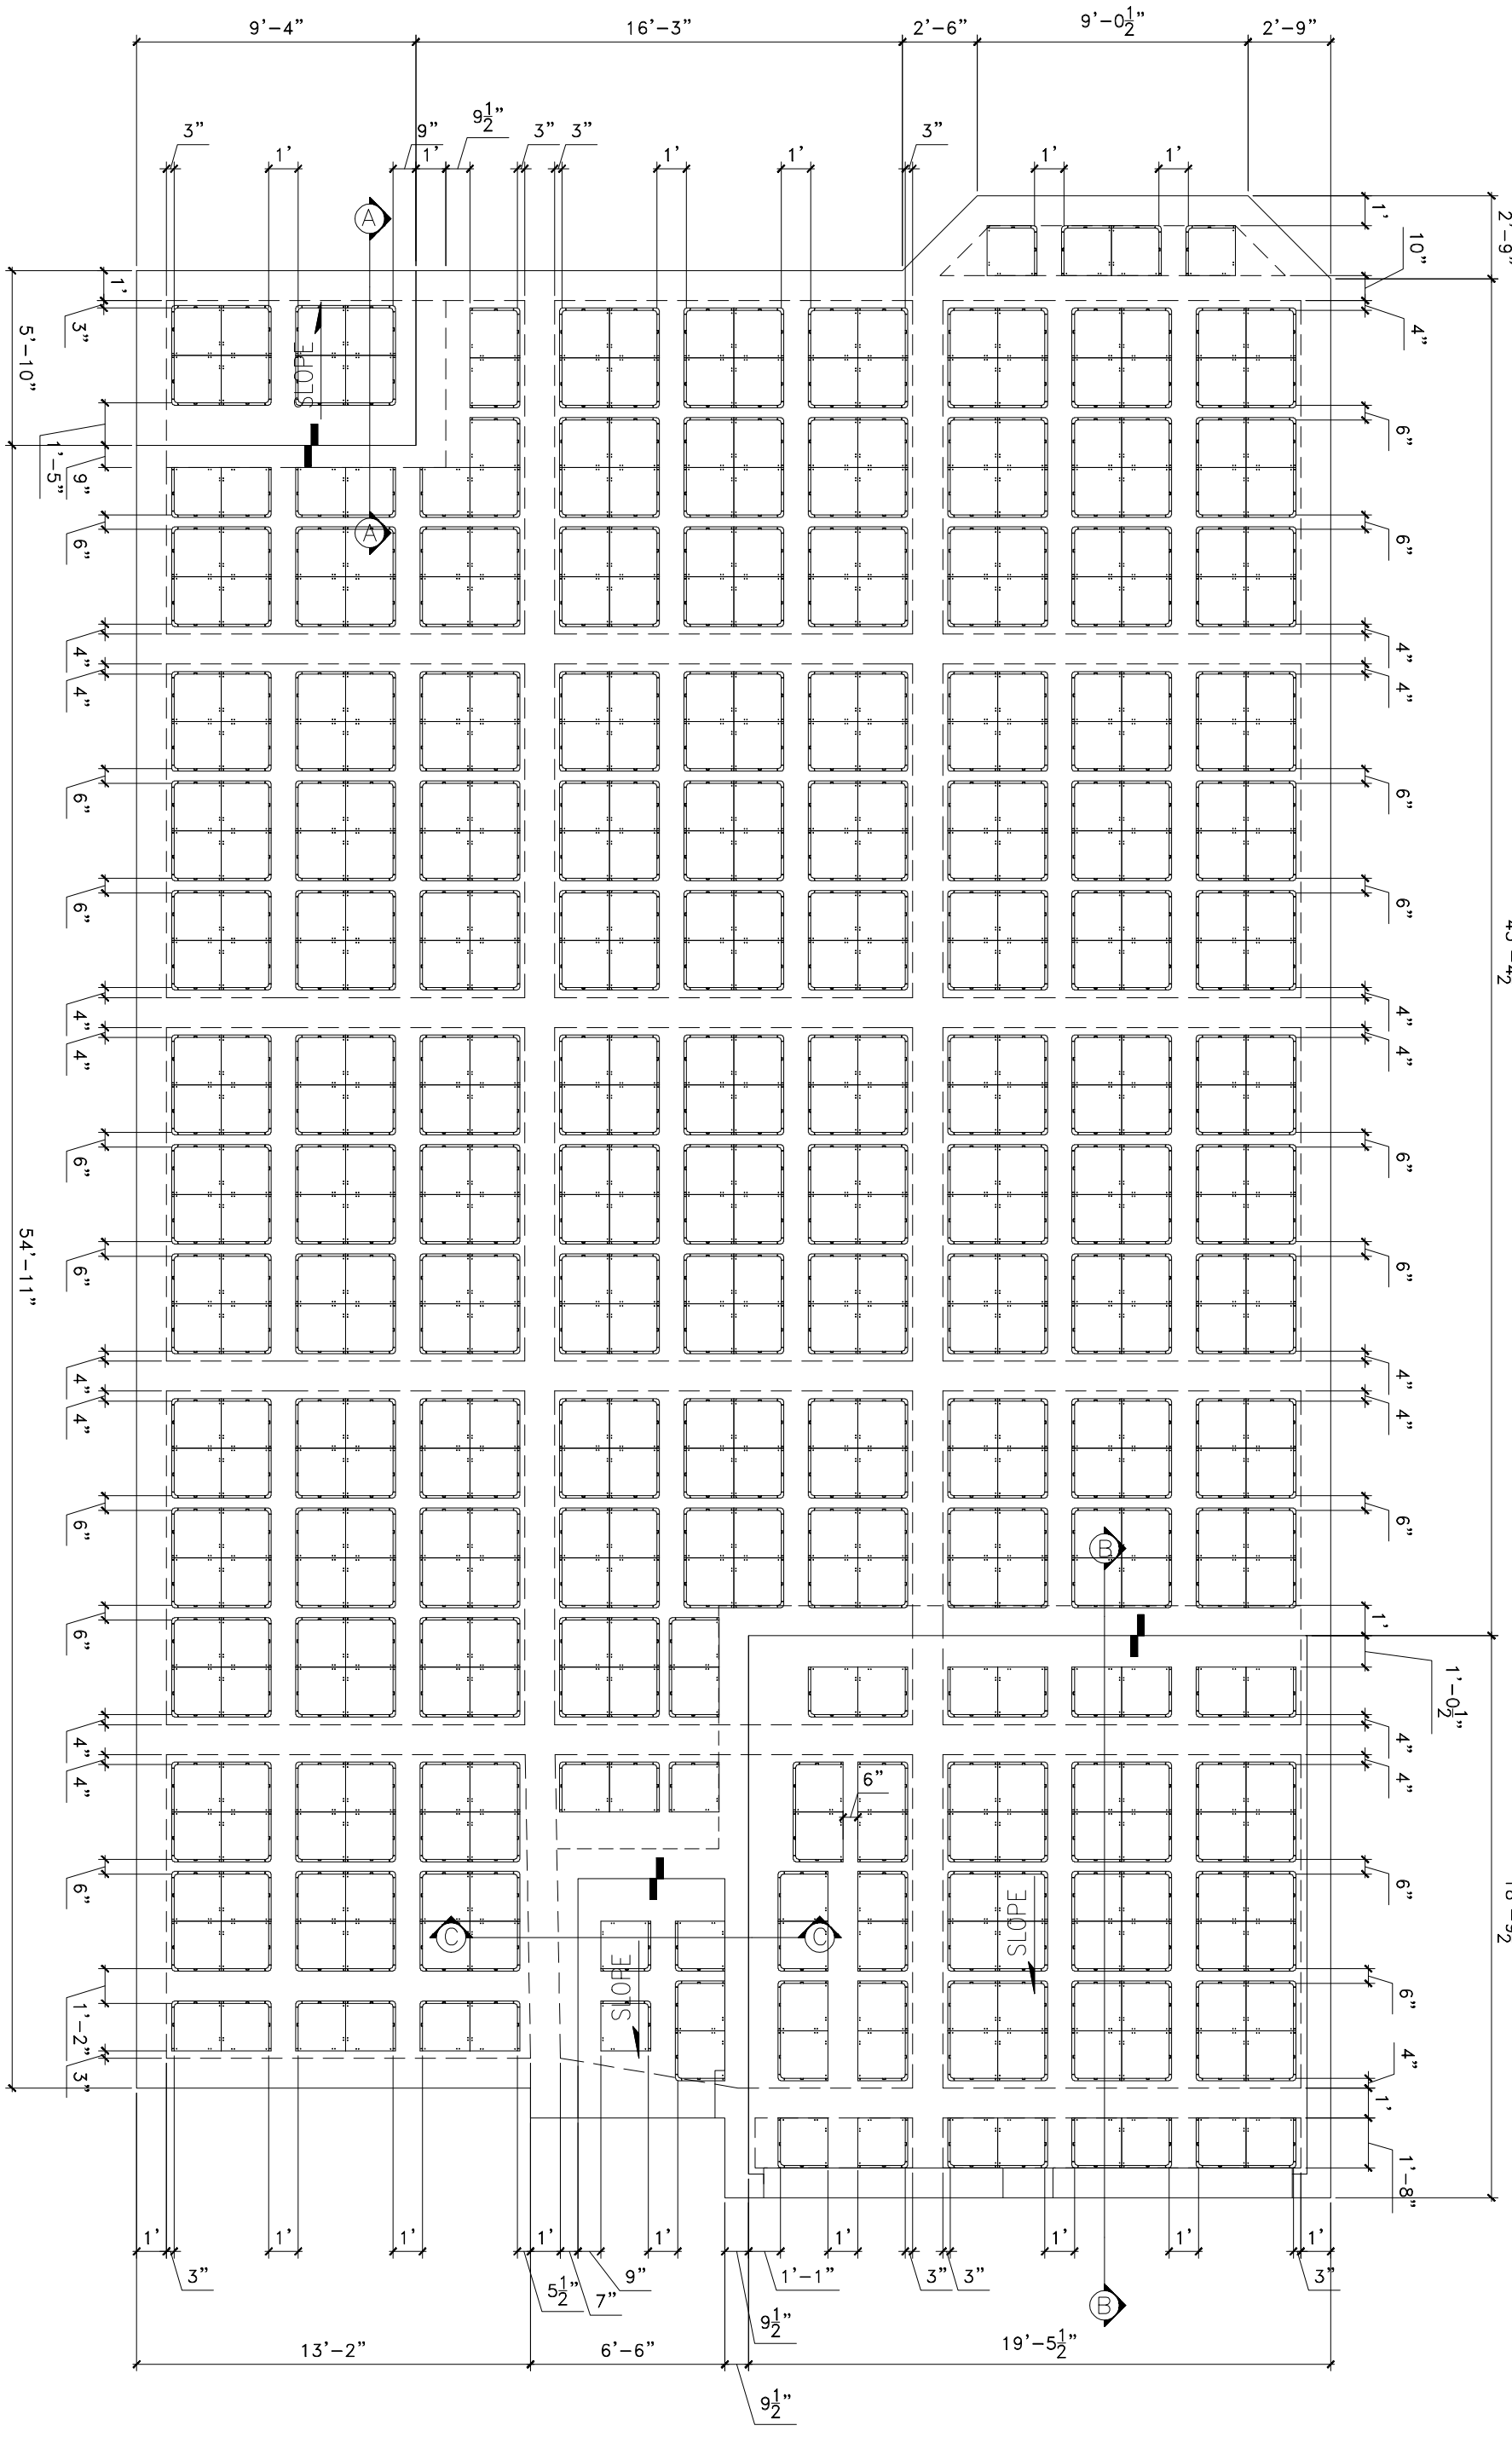


S1

DETAILS OF WAFFLEMAT FOUNDATION

Page title:

Print date: 06-09-2011

Archive: RSM-267-CANON LAKES SEC 4

Proyect: 267

Proyect leader: ING. JULIO VILLARREAL

Designer: ARQ. LAURA CASTILLO

DESIGN INFORMATION

| | | | |
|---|---|---|---|
| 0 | SAMPLE | 15/09/11 | LECM |
| 1 | | | GLC |

# RIBBED SLAB FOUNDATION WITH WAFFLEMAT FOR ABSORPTION OF EXPANSIVE SOIL

BEST BASE
FOUNDATION SYSTEMS